DO NOT SCALE

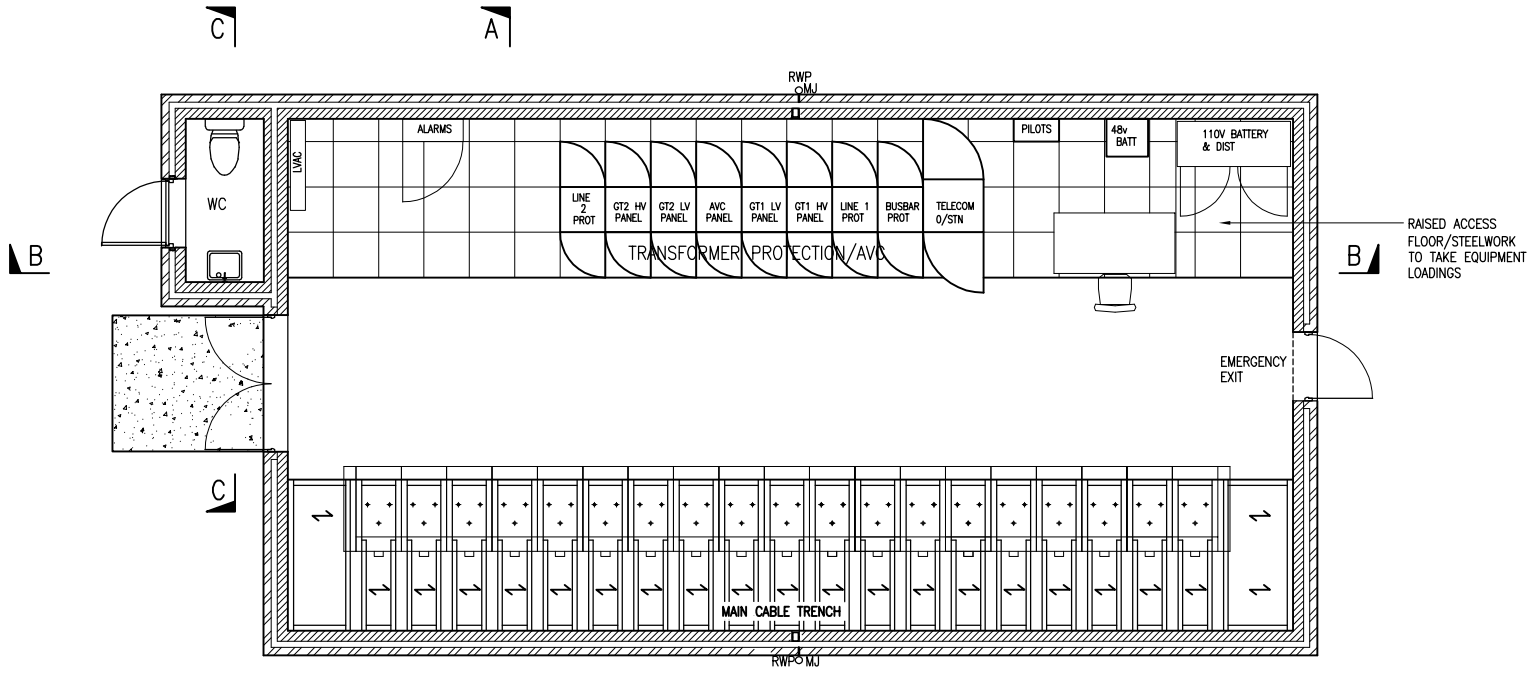

ARCHITECTURAL PLAN.
[1:50]

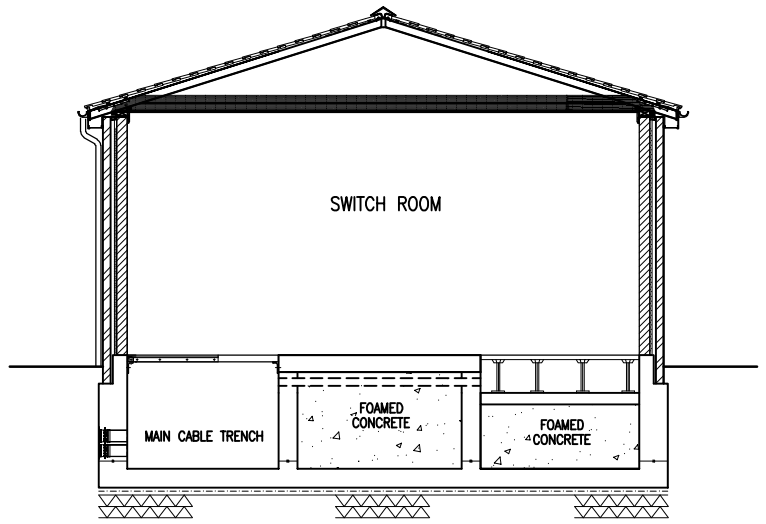

SECTION A – A.
[1:50]

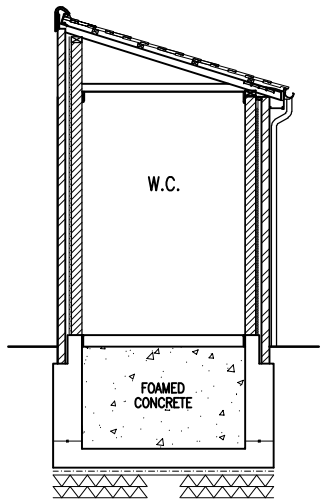

SECTION C – C.
[1:50]

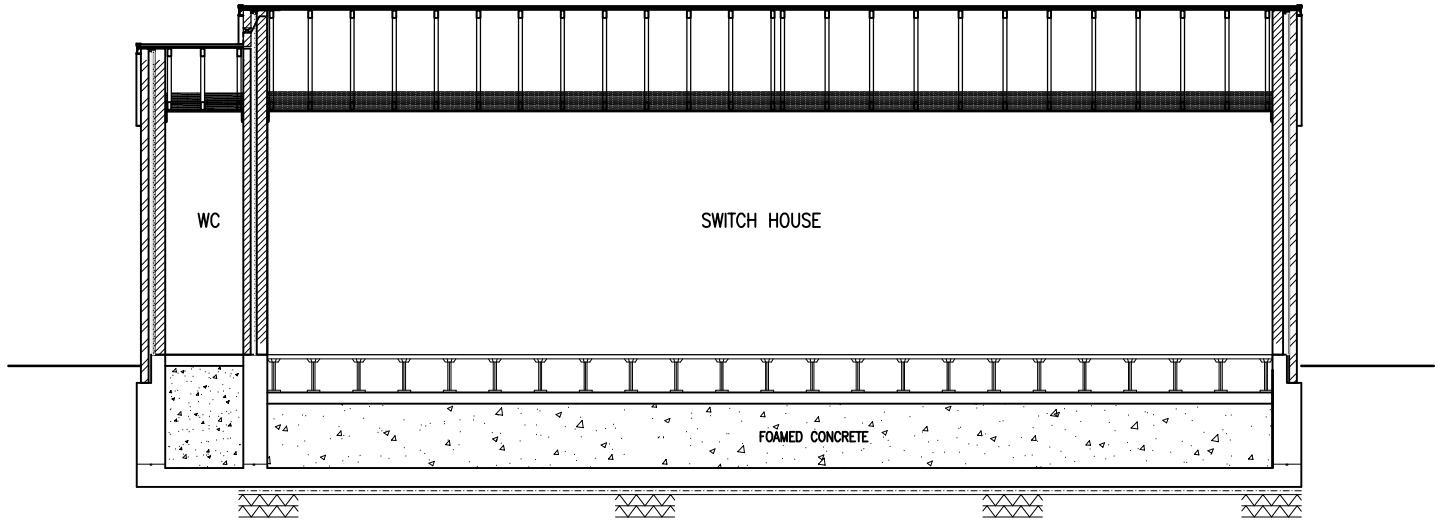

SECTION B – B.
[1:50]

THIS DRAWING AND ANY INFORMATION OR DESCRIPTIVE MATTER SET OUT HEREON ARE THE CONFIDENTIAL AND COPYRIGHT PROPERTY OF ELECTRICITY NORTH WEST LIMITED AND MUST NOT BE DISCLOSED, LOANED, COPIED OR USED FOR ANY PURPOSE WITHOUT WRITTEN PERMISSION.

NOT TO BE SCALED. UNLESS OTHERWISE STATED DIMENSIONS ARE IN MILLIMETRES.

REV	AMENDMENTS	DRAWN	APP.	DATE

electricity north west
ELECTRICITY NORTH WEST
TEL 0161 604 1370
FREDERICK ROAD
SALFORD M6 6QH

TYPICAL 33kV SWITCH HOUSE

ARCHITECTURAL G.A

SCALE	AS SHOWN	SITE NAME	TYPICAL 33kV SWITCH HOUSE		
DRAWN	JEWB	PROJECT	STANDARD DWG		
APPROVED	JAB	P.F.R. NO.	–	DWG STATUS	RELEASED
DATE	APRIL 24	DRAWING NUMBER			REVISION
SHEET SIZE	A1	900190–00197			001
OLD DWG NO	–				